10609028
06/18/10

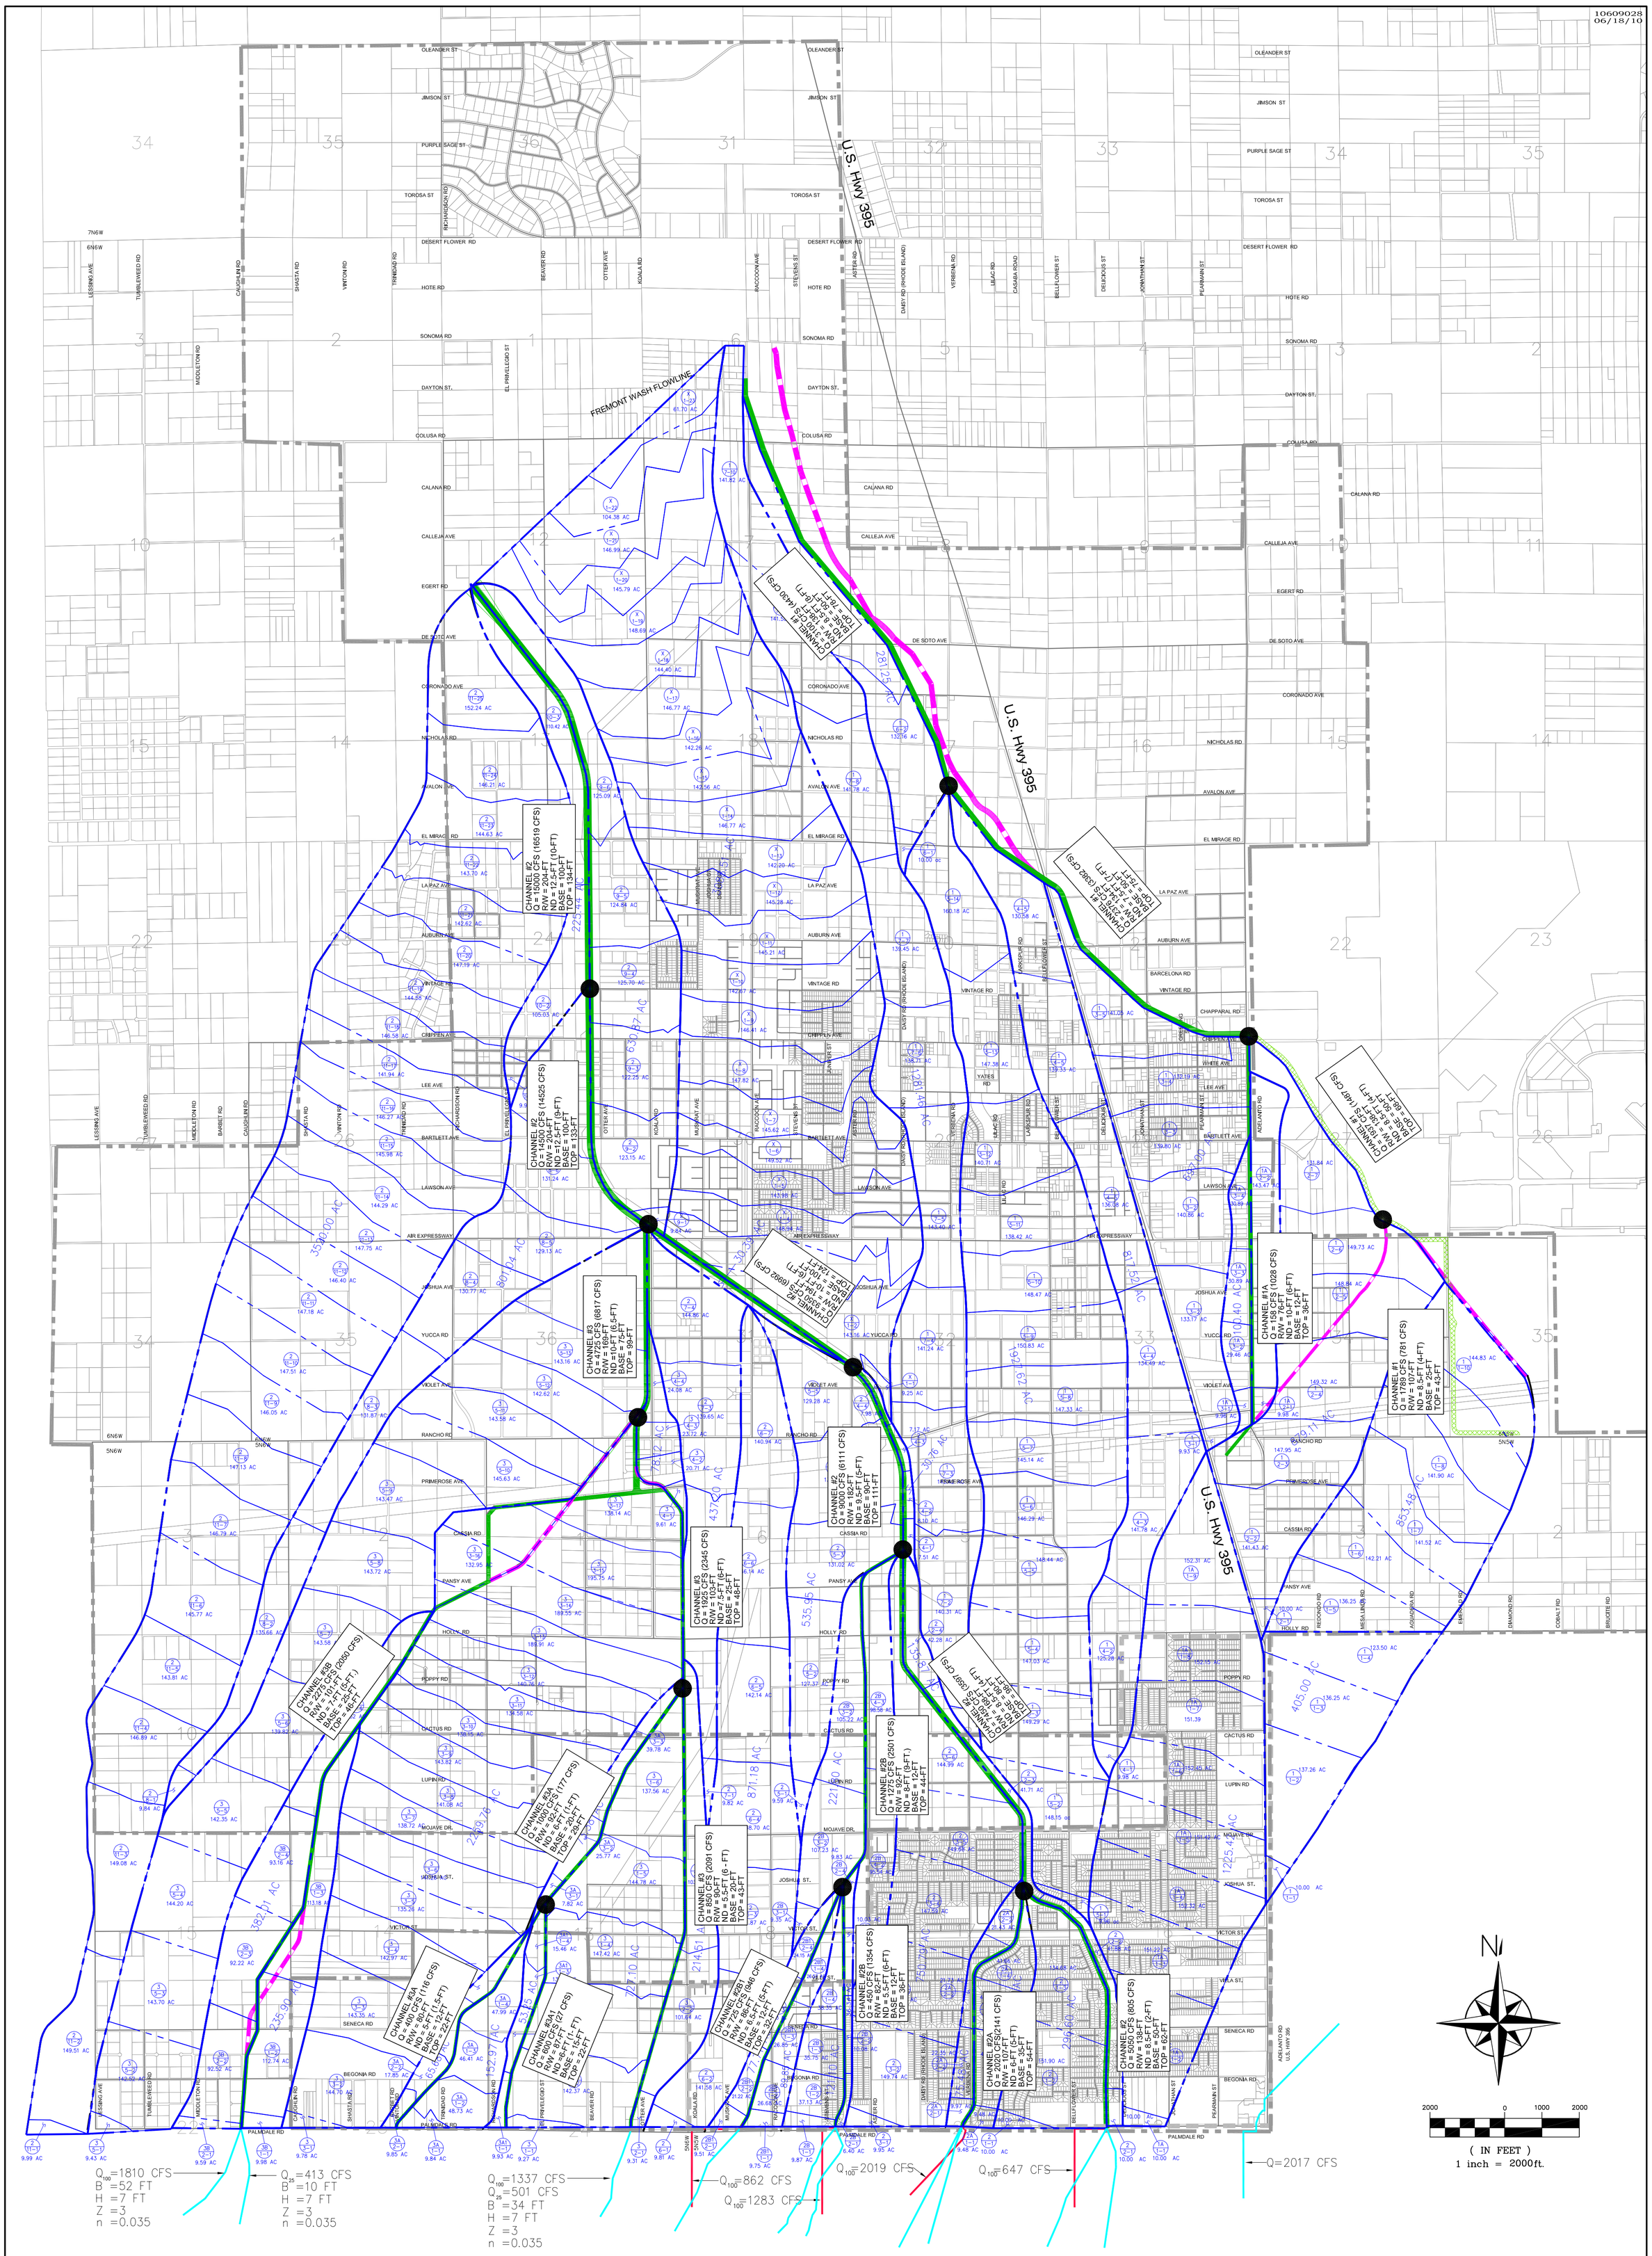

LEGEND

- CHANNEL PER MASTER PLAN OF DRAINAGE
- OLD CHANNEL ALLIGNMENT
- CHANNEL TRIBUTARY AREAS
- TRIBUTARY SUB-AREAS
- (XX / X–X) XXX AC — CHANNEL NO., TRIB. AREA NO., SUBAREA NO., SUB AREA ACREAGE

MAP FOR APPENDIX A
CHANNEL TRIBUTARY SUB-AREAS

PREPARED BY:
So & Associates Engineers Inc.

CITY OF ADELANTO CALIFORNIA — Progress through unity — INCORPORATED DECEMBER 22, 1970

CITY OF ADELANTO DRAINAGE MASTER PLAN UPDATE